REVISIONS				
REV	DATE	DRWN	CHK'D	DESCRIPTION
A	14OCT14	CR		INITIAL RELEASE

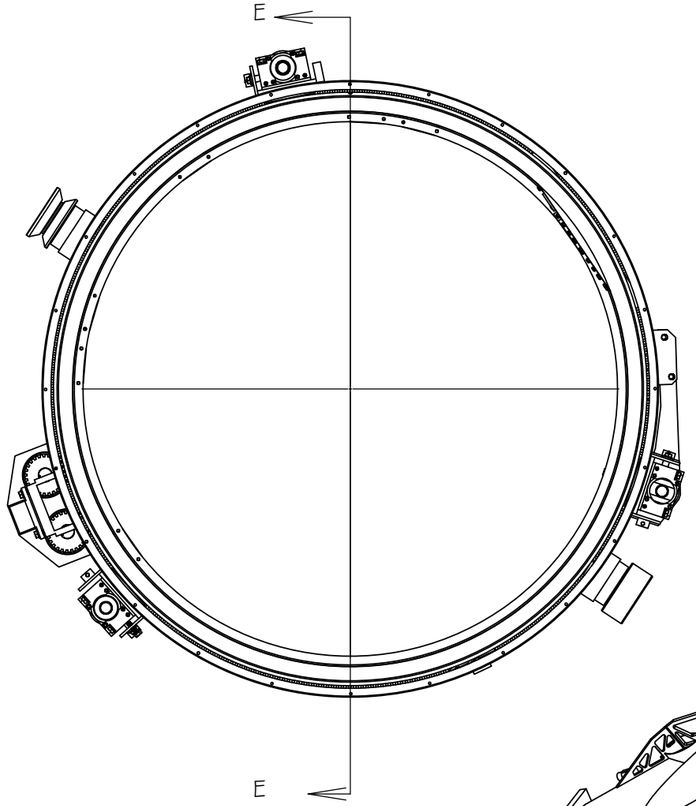

SCALE 1 : 12

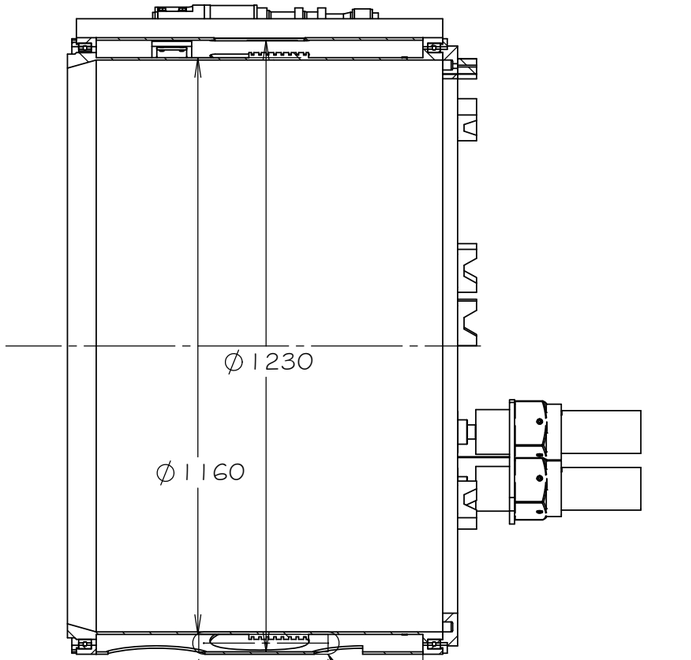

SECTION E-E
SCALE 1 : 12

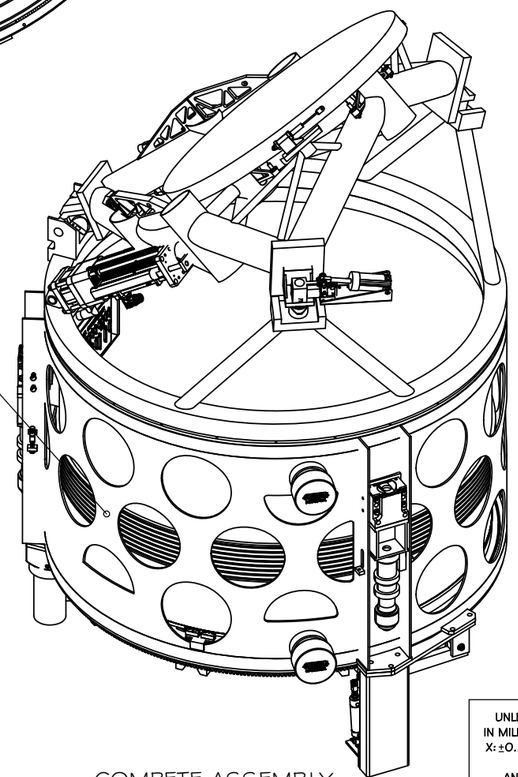

COMPETE ASSEMBLY
(MIRROR DEPLOYED STATE)

NOTES

1 ALL DIMENSIONS IN MILLIMETERS UNLESS OTHERWISE NOTED
2. DRAWING SHOWS LIMITS FOR SLIP RING DIMENSIONS, MAY BE ABLE TO MODIFY, DISCUSS WITH SUPPLIER
3. BRUSHES TO MOUNT TO OUTER DRUM, CAN PROTRUDE THRU CIRCULAR OPENING OR SHAPE THAT ACCOMODATED SLIP RING SUPPLIER
4. THE 1160 MM DIMENSION WOULD BE THE ID OF THE SLIP RING
5. PLEASE PROVIDE MOUNTING DETAILS OF SLIP RING TO 1160 DIMENSION

UNLESS OTHERWISE NOTED DIMENSIONS ARE IN MILLIMETERS & TOLERANCES ARE AS FOLLOWS:
X: ±0.25mm X.X: ±0.10 mm X.XX: ±0.01 mm

ANGLES: ±0.5° FINISH: 3 MICRONS (µm)
BREAK ALL SHARP EDGES & CORNERS .25mm MAX

MATERIAL: NA
FINISH: --

LICK OBSERVATORY

DRAWN: C. RATLIFF
CHECKED: date
DESIGNED: date
ENGINEER: date
SW DOCUMENT FILE: SLIP RING ENVELOPE
QUANTITY: --

KECK 1 DEPLOYABLE TERTIARY MIRROR
PRELIMINARY DESIGN DRAWINGS
TITLE: SLIP RING ENVELOPE
PROJECT CODE: TBD
DWG NO: KDM0013
REV: A
NEXT ASSY: --
1 / 1